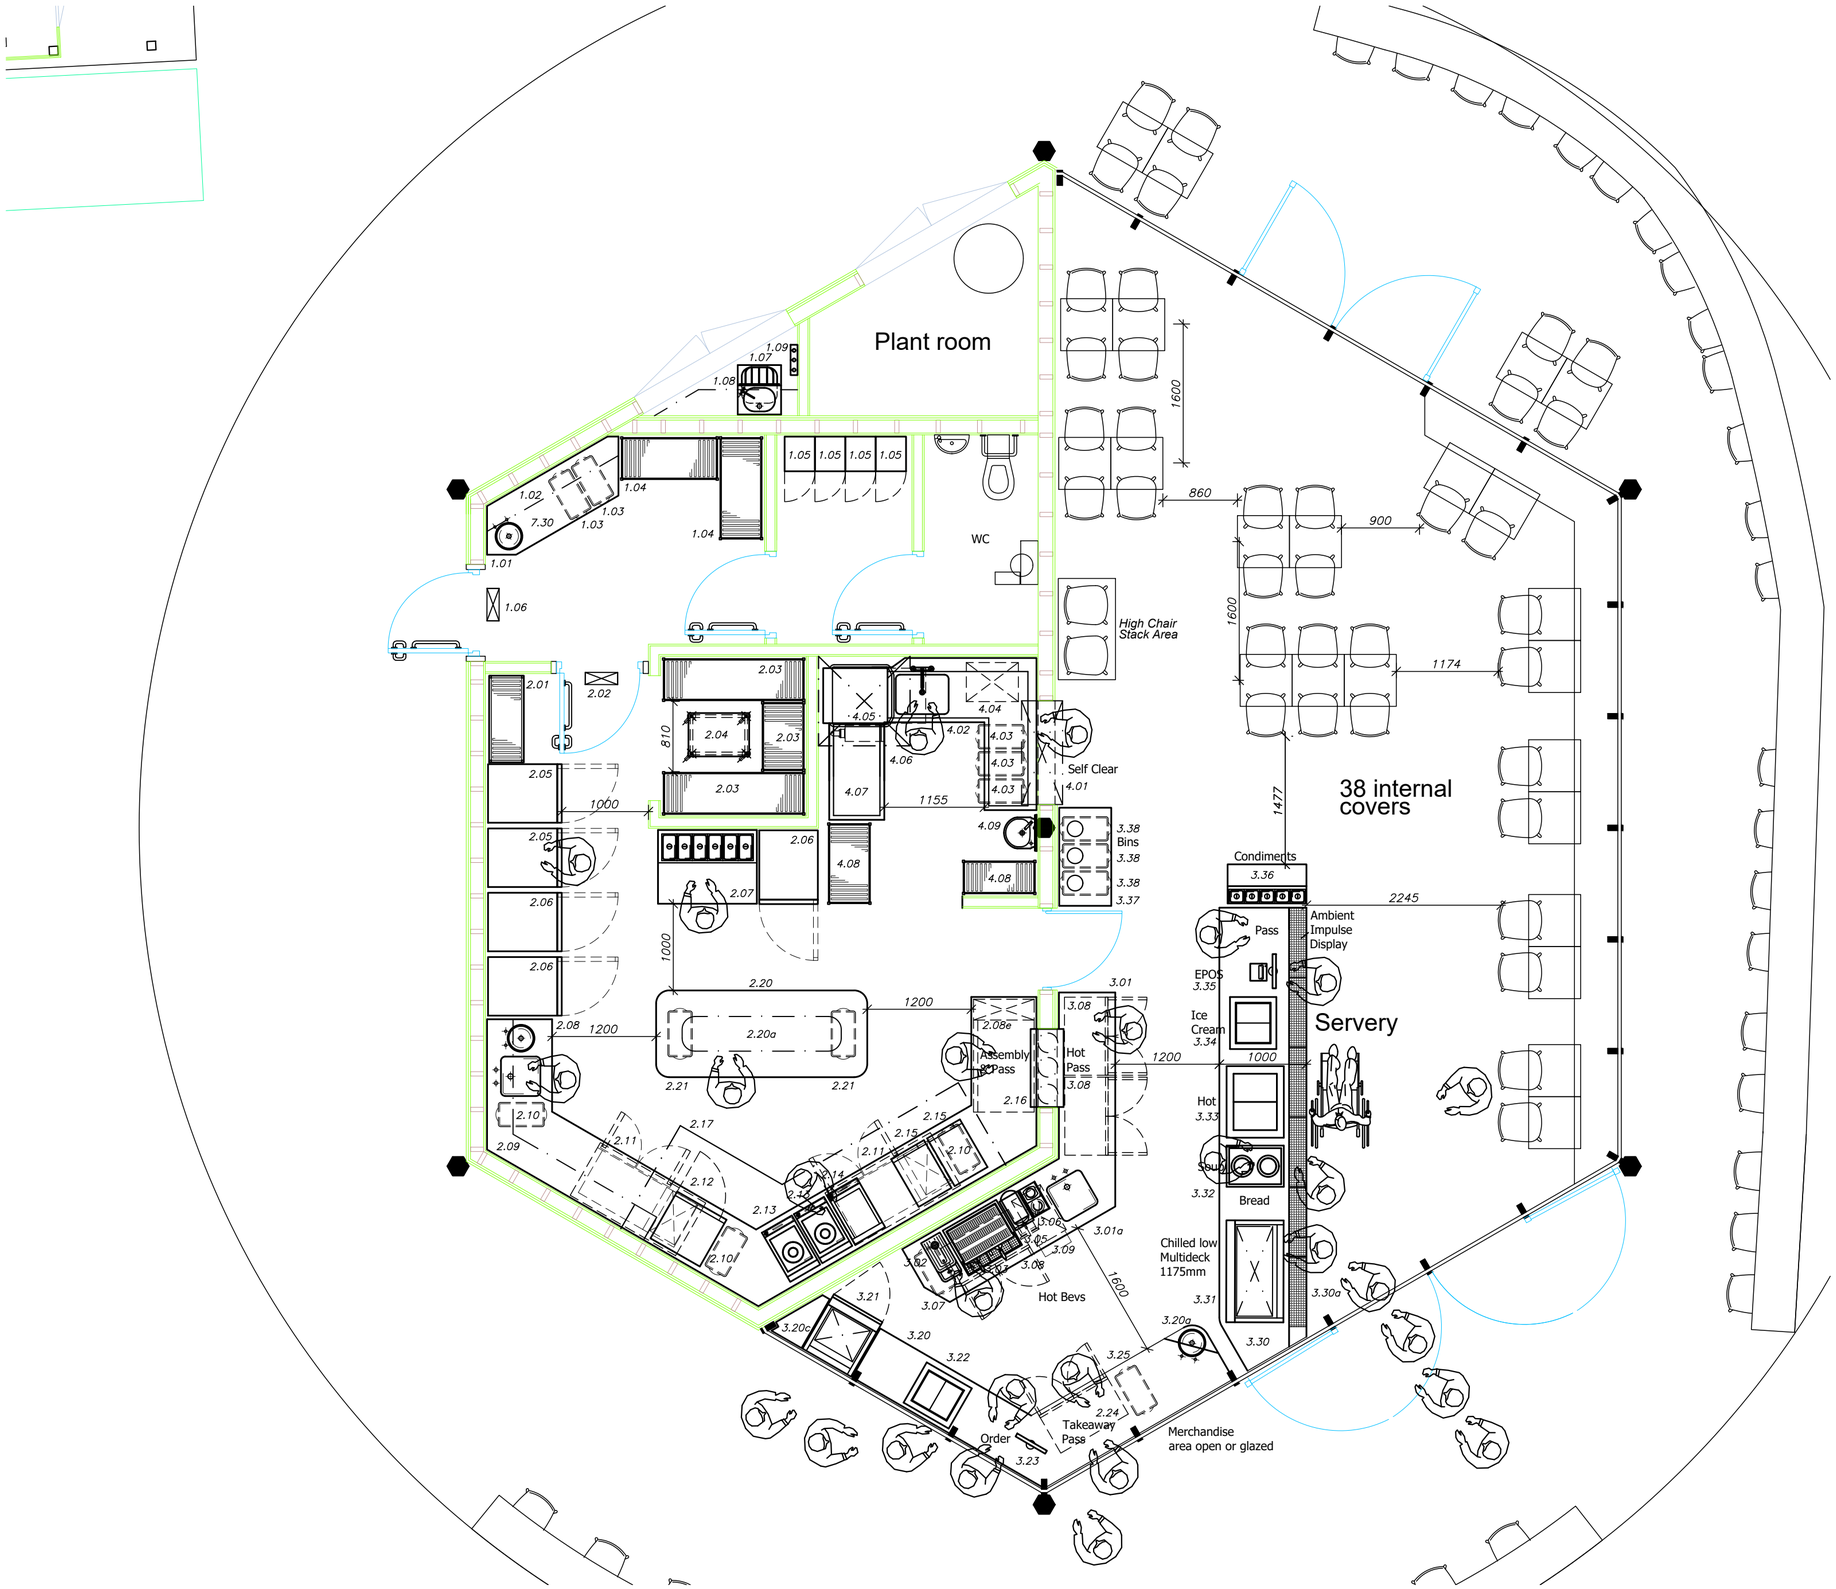

SUBJECT TO CHANGE

Rev	Date	Description	By	Chk
08	31.10.23	Item numbers added	RW	
07	25.10.23	Redrawn to new wall layout	RW	
06	18.10.23	Kitchen Coshh store added	MJJ	
05	17.10.23	Redrawn option 5	MJJ	
04		Redrawn option 4	RW	
03:		Redrawn option 4	RW	
02	3.10.23	Redrawn option 3	RW	
01:	2.10.23	Redrawn option 2	RW	
00:	21.09.23	FIRST DRAFT	RW	

THE COPYRIGHT DESIGN AND PATENTS ACT 1988
THIS DRAWING IS THE COPYRIGHT OF BERKELEY PROJECTS UK Ltd. AND MUST NOT BE COPIED OR REPRODUCED, IN WHOLE OR IN PART, BY ANY METHOD WHATSOEVER, WITHOUT THE PRIOR WRITTEN APPROVAL OF B.P.UK Ltd.

BERKELEY
PROJECTS

17 EWELL ROAD CHEAM SURREY SM3 8DD UK
Tel: 020 8643 1228
E-mail: enquiries@berkeleyprojects.co.uk

CLIENT AND PROJECT TITLE

HORNIMAN MUSEUM

DRAWING CONTENT

KINDERCAFE
GENERAL ARRANGMENT

DRAWN BY: RW DATE: 21.09.23
PAPER SIZE: A2 SCALE: 1:50
COMP REF: D:\Projects\Horniman Museum\Horniman Museum KC Sketch Rev 8.dwg

JOB NO: DRG NO: **001** REV: **08**